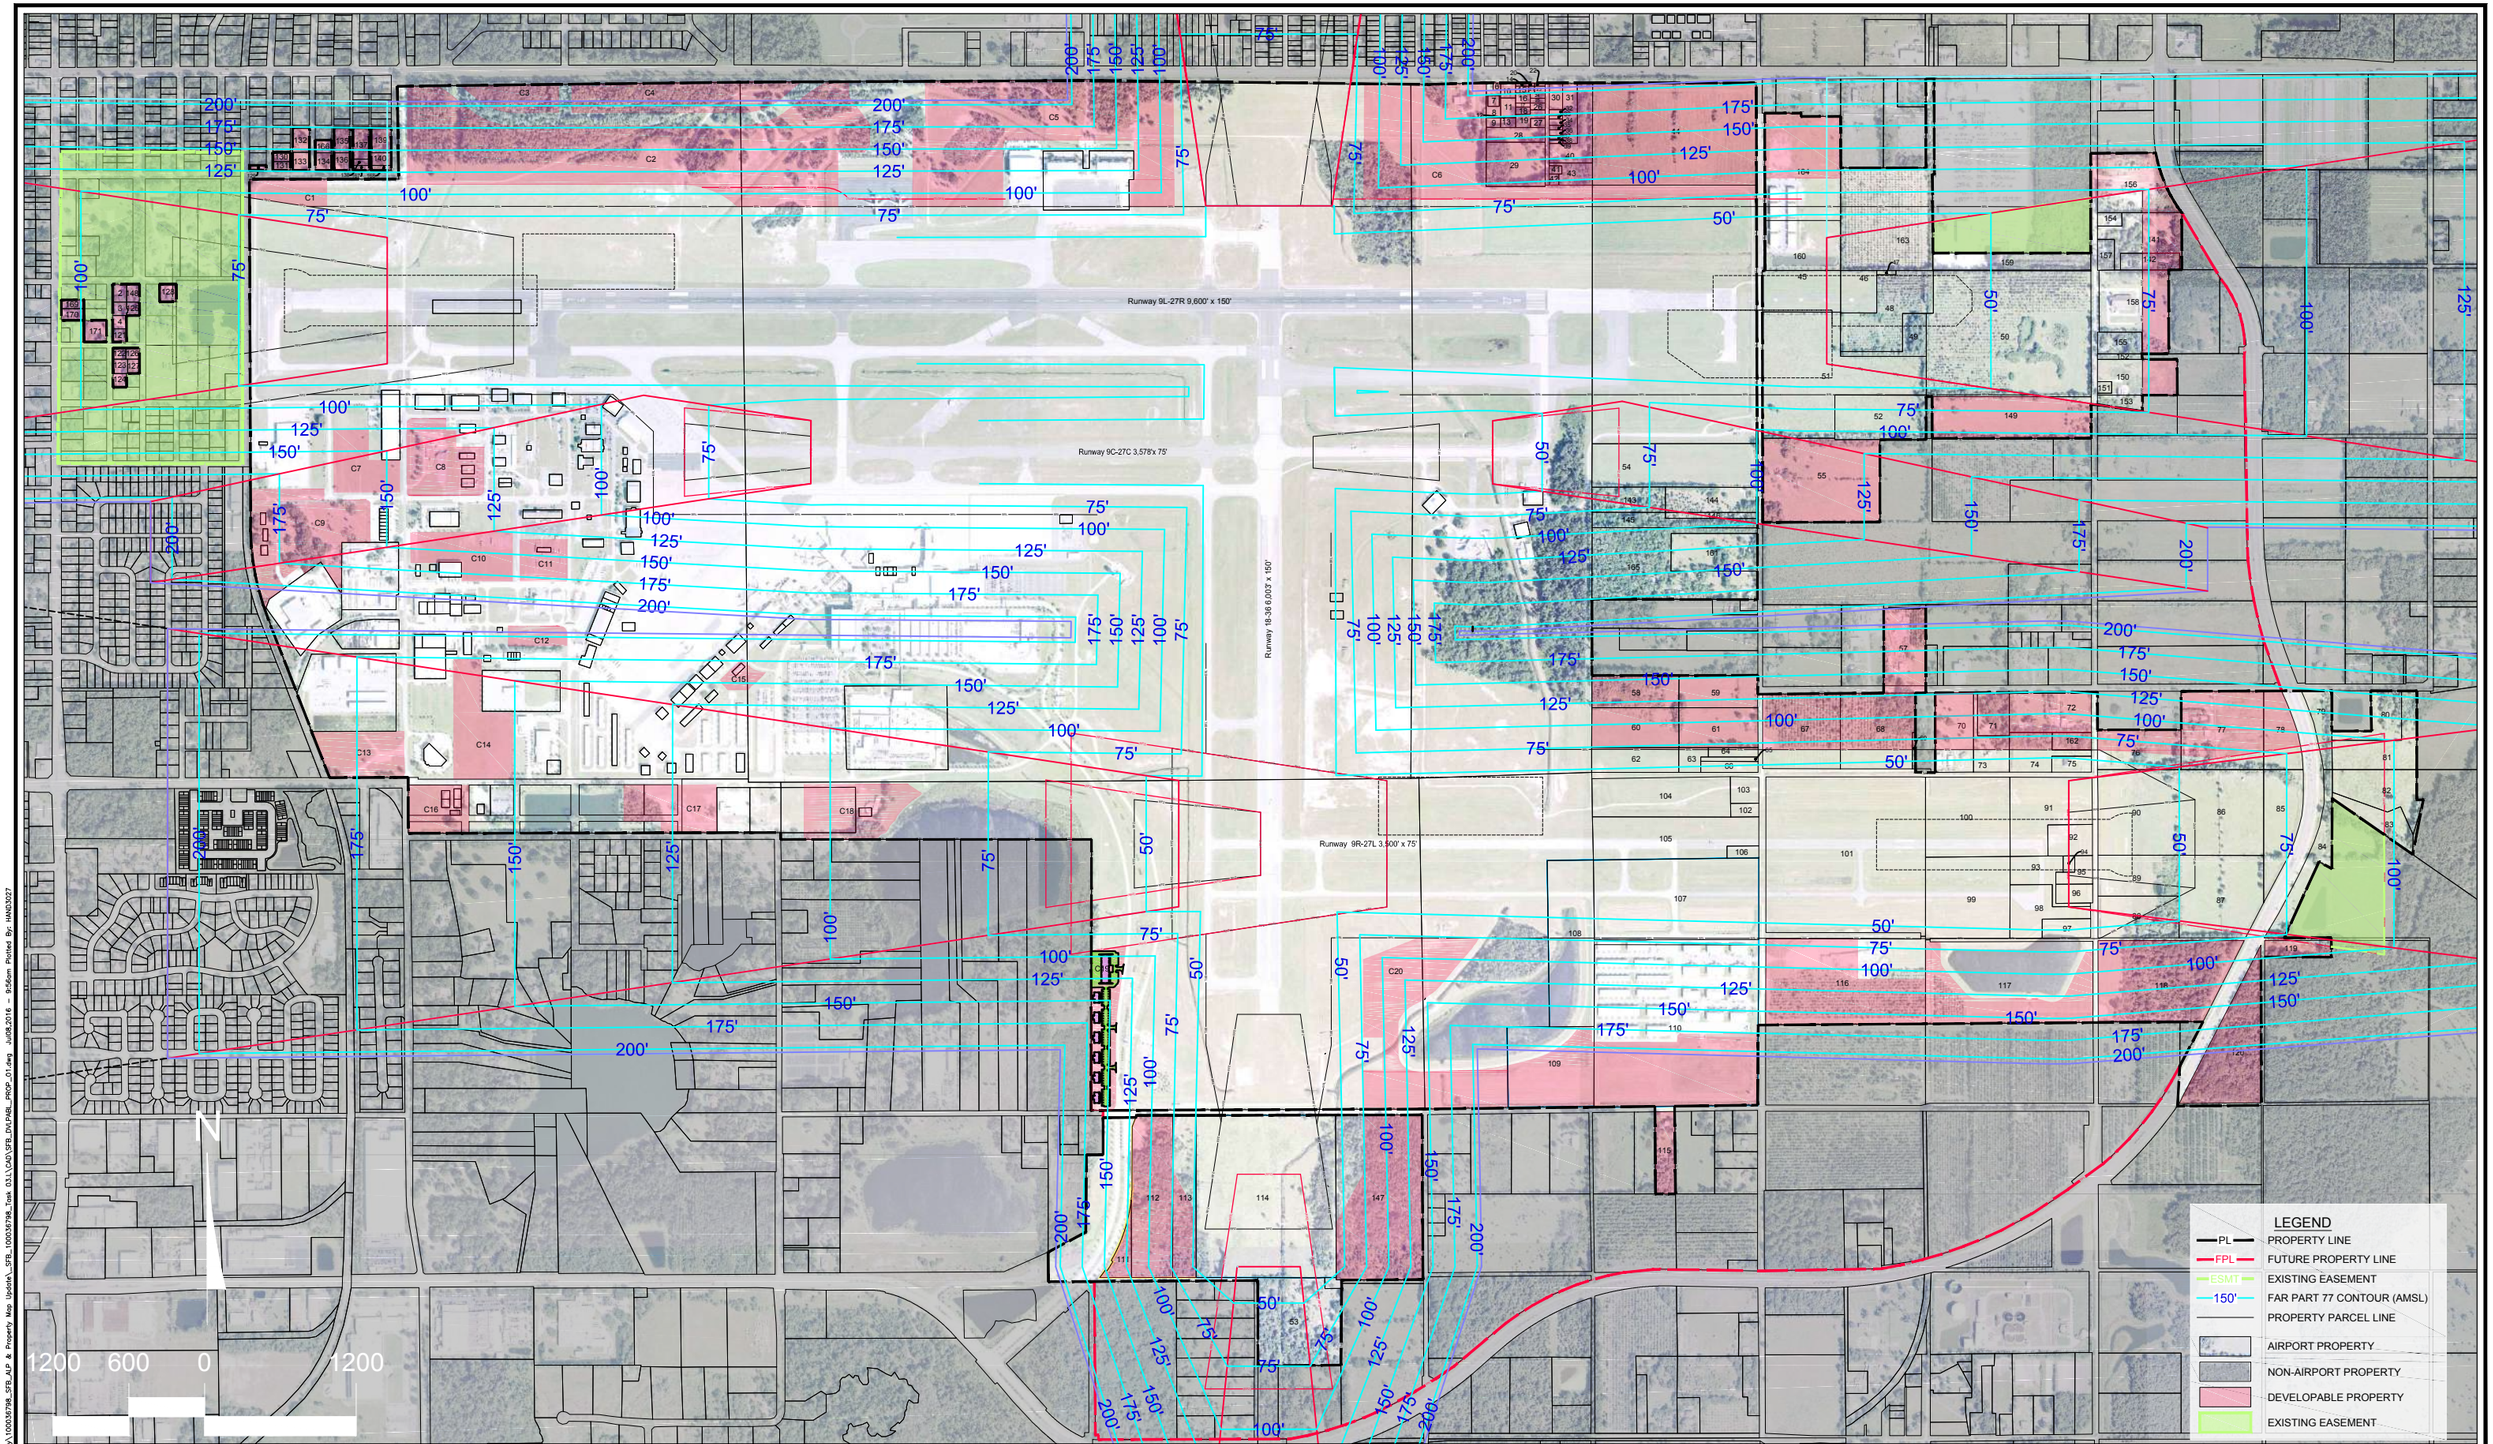

CLIENT

OrlandoSanford INTERNATIONAL AIRPORT

PROJECT

ORLANDO-SANFORD INTERNATIONAL
AIRPORT PROPERTY DEVELOPMENT

SHEET TITLE

DEVELOPABLE PROPERTIES

ATKINS
482 South Keller Road
Orlando, FL 32810
Tel. (407) 647-7275
Fax (407) 806-4500
www.atkinsglobal.com/northamerica

JOB NO.:	100048523
DRAWN:	JDH
DESIGN:	ATKINS
CHECKED:	CSS
DATE:	JULY 2016

SHEET 1 OF 6

J:\05_Projects\Sanford Airport Authority\100036798_SFB_ALP & Property Map Update_SFB_100036798_Task 031\CAD\SFB_DVLPABL_PROP_01.dwg Jul08,2016 - 9:56am Plotted By: HAND3027